


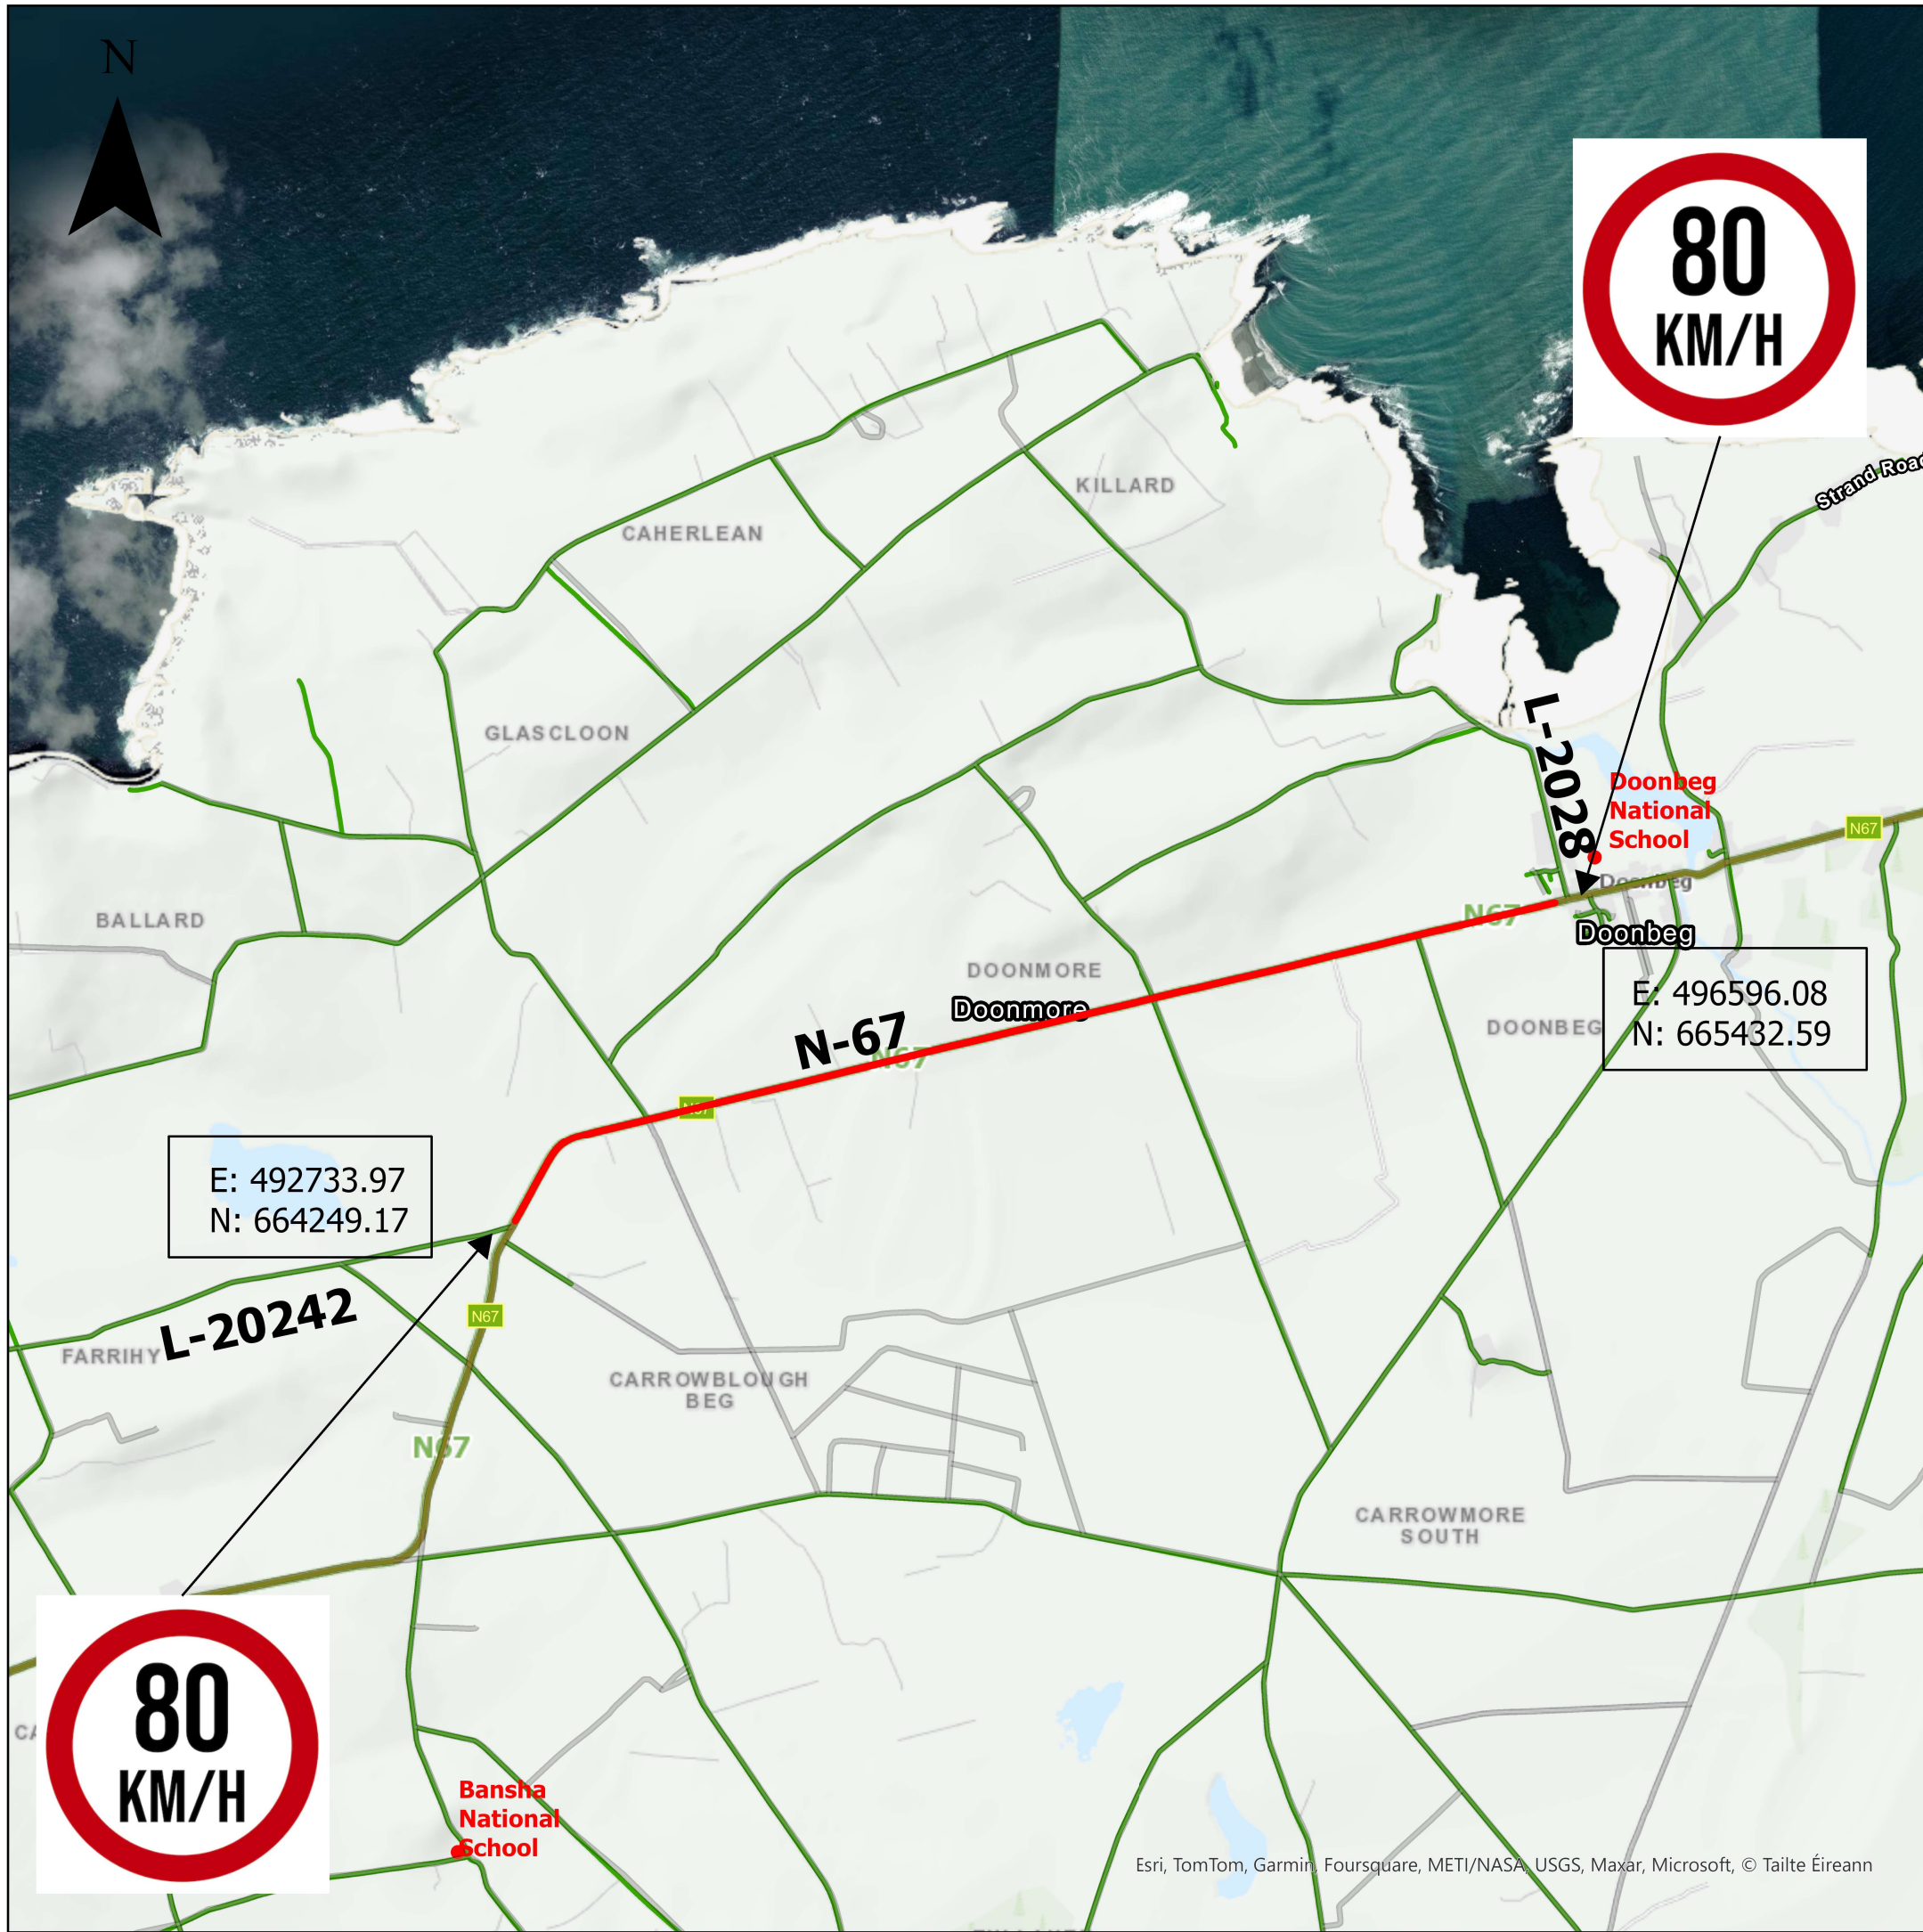

Legend

- National School Locations
- RoadSchedule
- 50 KPH
- 80 KPH
- 60 KPH



CLARE COUNTY COUNCIL

Design Office, Áras Contae an Chláir, New Road, Ennis, Co. Clare
T: 065 6821616 F: 065 68 21915 E: design@clarecoco.ie W: www.clarecoco.ie

Title: Speed Limit Review 2017
(Bye-Laws)

Location: N67 - Bealaha to Doonbeg

Drawn By: I. Walsh

Checked By: K. O' Callaghan

Scale: 1:25000

Date: 11/09/2024

Rev: 1A

Status: Draft